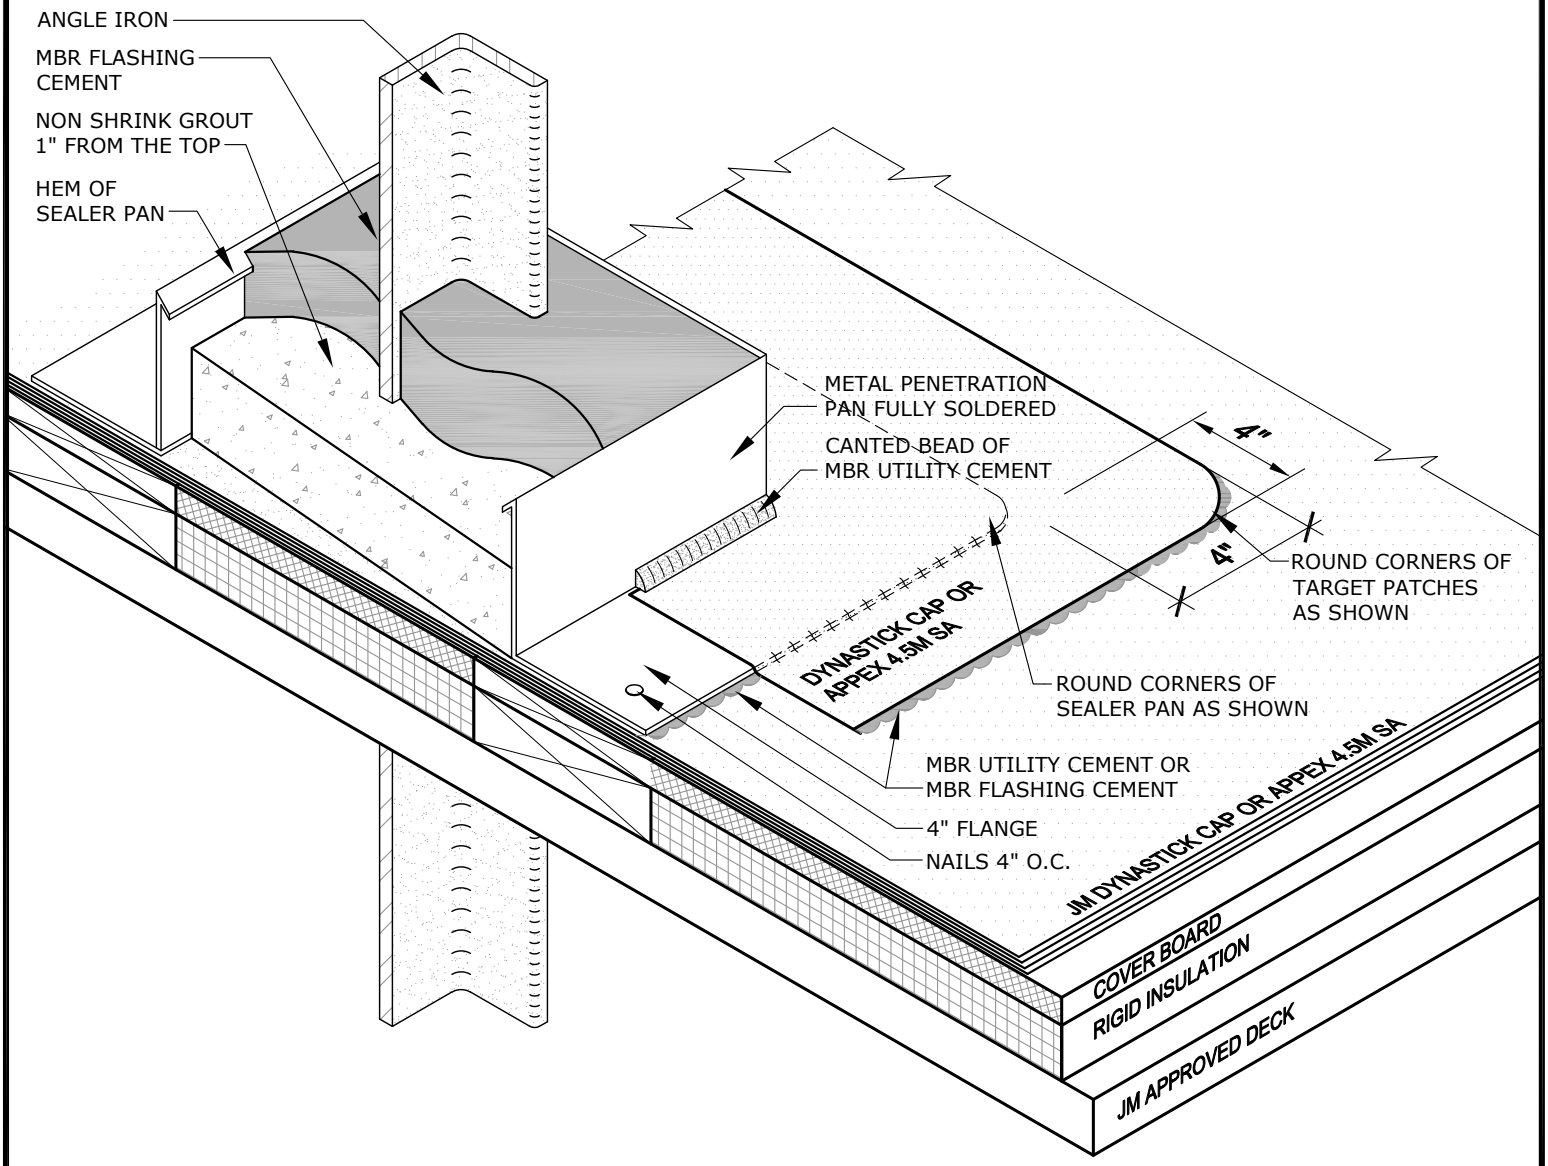

NOTES:

1. REFER TO JOHNS MANVILLE WEBSITE (www.jm.com) FOR MOST UP-TO-DATE INFORMATION.
2. MAINTAIN 2" MIN. CLEARANCE FROM PENETRATION TO EDGE OF METAL PAN.
3. ROUND FLANGE CORNERS ON METAL PAN.
4. PRIME INSIDE OF METAL PAN WITH PERMAFLASH PRIMER WHERE MBR FLASHING CEMENT WILL BE PLACED.
5. PENETRATION PANS ARE CONSIDERED MAINTENANCE ITEMS AND ARE NOT GUARANTEED BY JOHNS MANVILLE.
6. USE ASPHALT PRIMER ON FLANGES WHEN USING MBR UTILITY CEMENT. USE PERMAFLASH PRIMER ON FLANGES WHEN USING MBR FLASHING CEMENT.
7. ANY CARPENTRY, METAL WORK, OR MASONRY CONSTRUCTION SHOULD BE DESIGNED AND CONSTRUCTED IN ACCORDANCE WITH LOCAL CODE REQUIREMENTS AND/OR PROJECT SPECIFICATIONS. THESE COMPONENTS SHOULD BE REVIEWED AND APPROVED BY A LICENSED DESIGN PROFESSIONAL.
8. PLEASE SEE BITUMINOUS FLASHING SPECIFICATIONS FOR A FULL DESCRIPTION OF INSTALLATION INSTRUCTIONS AND REQUIREMENTS WHICH ARE CONSIDERED A PART OF THIS DETAIL.

DRAWING NO.

DSA-16

PENETRATION

ROOF PENETRATION PAN

MEMBRANE TYPE: BUR

SCALE	ISSUE DATE
N.T.S	04-15-26

MAXIMUM GUARANTEE TERM:

Johns Manville is a manufacturer of commercial roofing products and offers this general conceptual information to you as a courtesy for general educational purposes only. This complimentary assistance is not to be either used or relied upon by anyone as a substitute for professional engineering design and documentation required by any building code, contract, or applicable law. By accepting the general conceptual information, you agree it does not constitute any representations, endorsements of, or an assumption by Johns Manville of any duty or liability for either the adequacy of the design of a building, any of its components or the sufficiency of any construction.

Johns Manville