


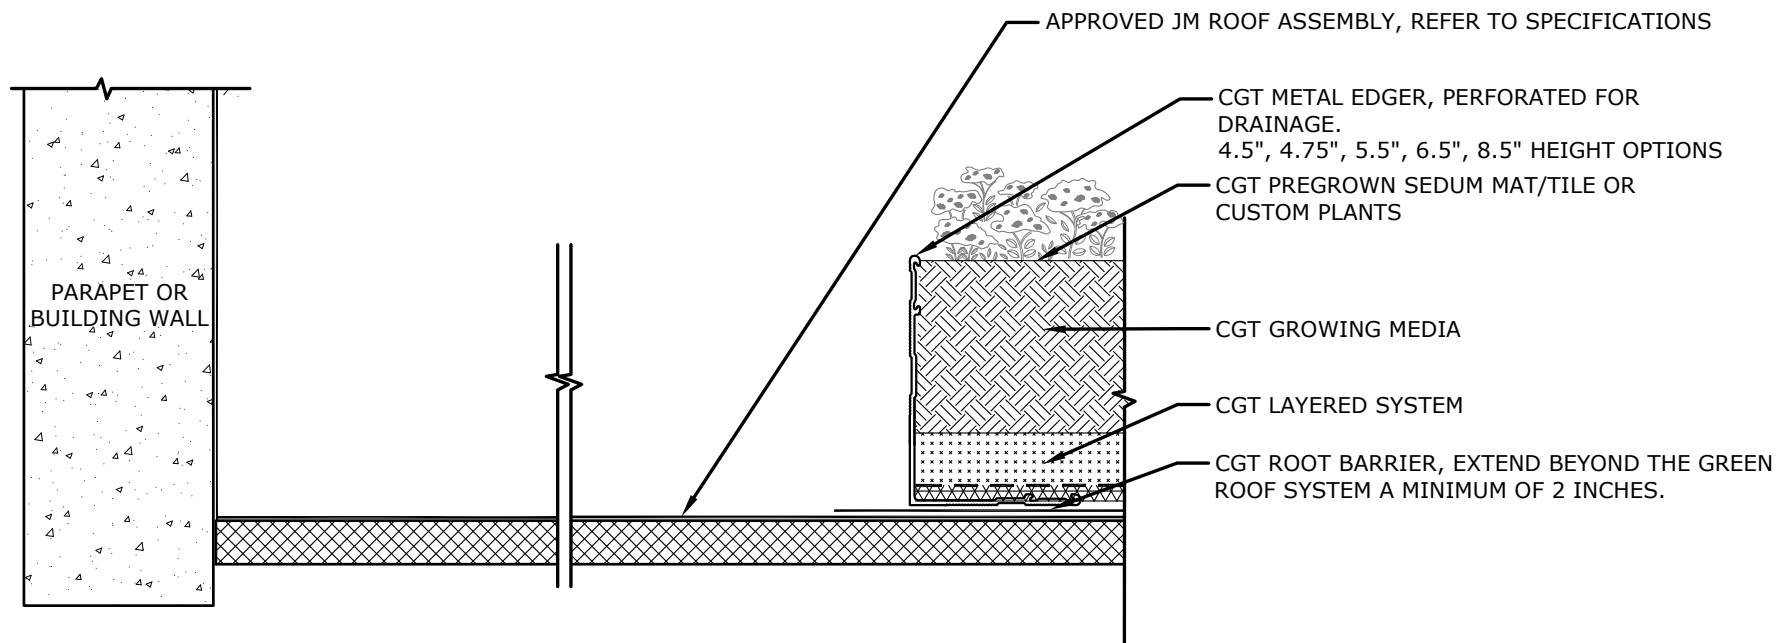

NOTES:

1. REFER TO JOHNS MANVILLE WEBSITE (www.jm.com) AND COLUMBIA GREEN TECHNOLOGIES (CGT) WEBSITE (columbia-green.com) FOR MOST UP-TO-DATE INFORMATION. CONTACT CGT TO COORDINATE PAVER OPTIONS, GREEN ROOF SYSTEM LOCAL CODES AND WIND UPLIFT CALCULATIONS.
2. PLEASE SEE FLASHING SPECIFICATIONS FOR A FULL DESCRIPTION OF INSTALLATION INSTRUCTIONS AND REQUIREMENTS WHICH ARE CONSIDERED A PART OF THIS DETAIL.

CGT LAYERED GREEN ROOF SYSTEM AT PERIMETER

DRAWING NO.

LGR-06
NEW DETAIL

MEMBRANE TYPE:

AS APPROVED BY JM

MAXIMUM GUARANTEE TERM:

30 YEAR

ISSUE DATE

10-01-26

SCALE

N.T.S

Johns Manville is a manufacturer of commercial roofing products and offers this general conceptual information to you as a courtesy. This complimentary assistance is not to be used or relied upon by anyone as a substitute for professional engineering design and documentation required by building code, contract, or applicable law. By accepting these comments you agree they do not constitute any representations, endorsements of, or an assumption by Johns Manville of any liability for either the adequacy of the design of this building or any other material not supplied by Johns Manville.

